BASE2436HDR 3-16-07

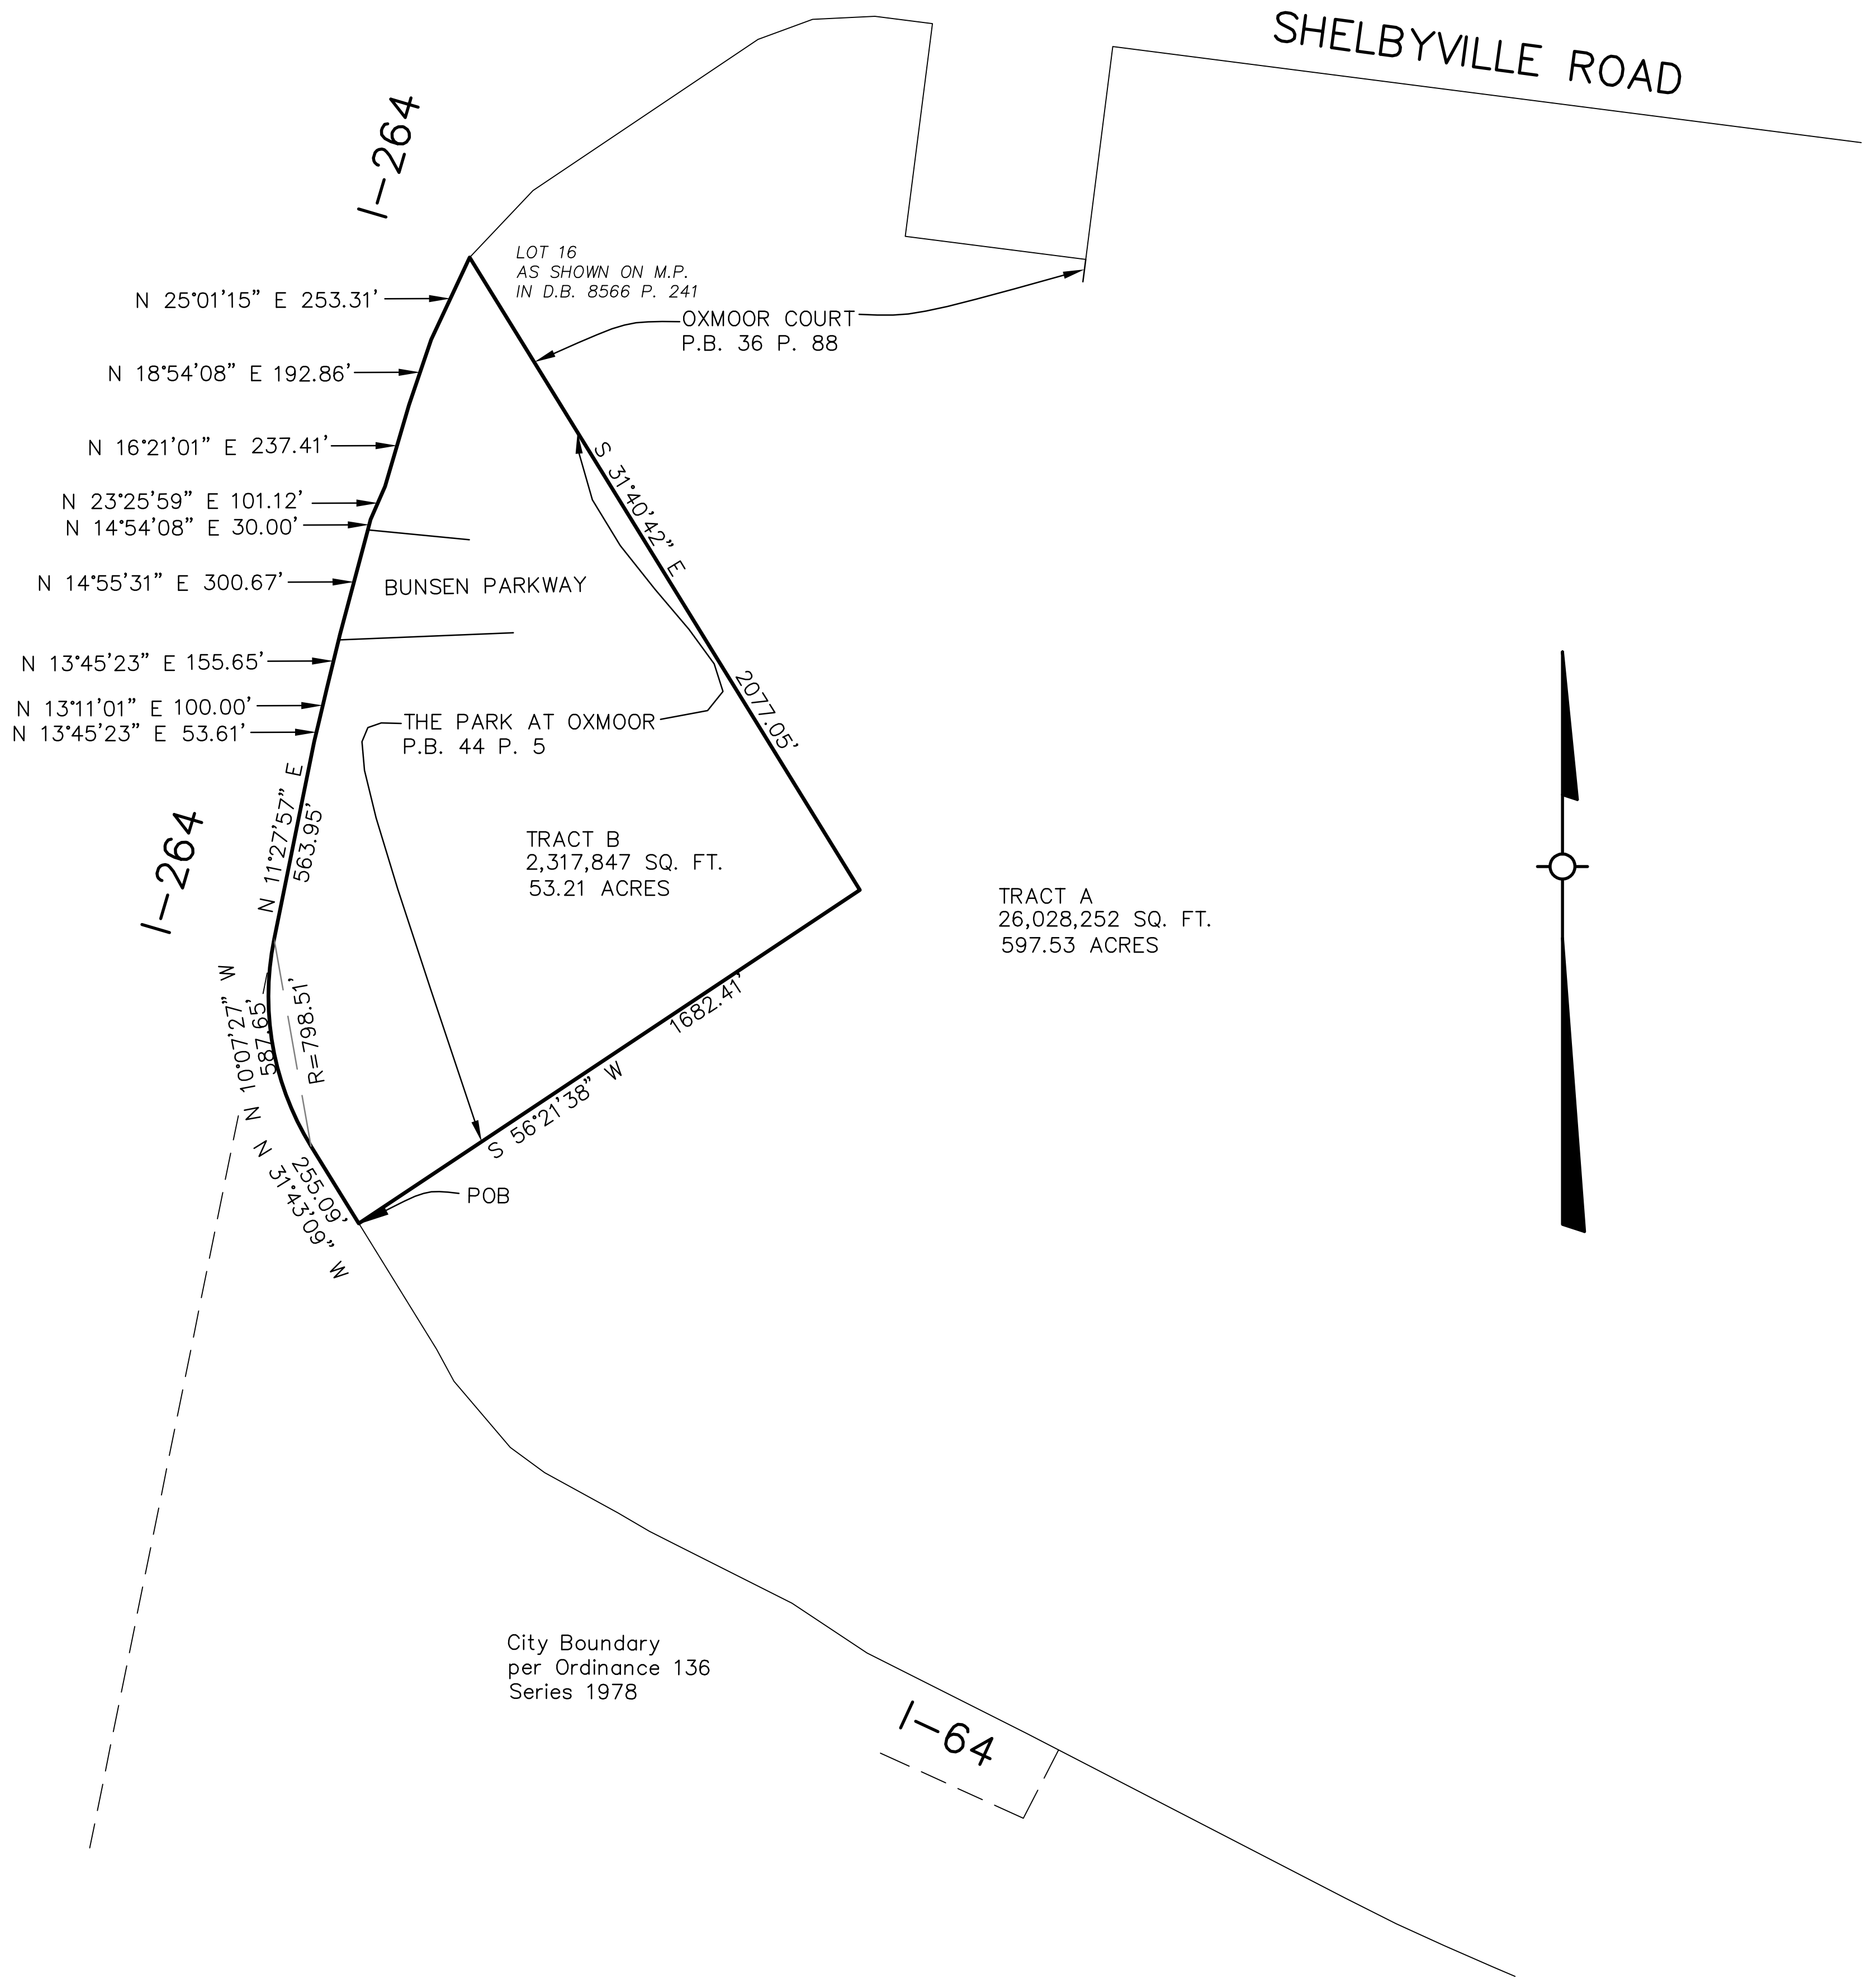

I hereby certify that this annexation plat was made under my supervision and is correct to the best of my knowledge and belief. Limits as shown hereon were taken from Deeds, Plats and Surveys.

C. Bruce Snook

GRAPHIC SCALE: 1"=300'

0' 150' 300'

REVISIONS:

NO.	DATE	DESCRIPTION

SCALE:	1" = 300'
DATE:	04-28-10
CONTRACT NO.:	53538
PROJECT NO.:	137015
DESIGNED:	
DRAWN:	DMY
CHECKED:	CBS
Q/C:	

HDR ONE COMPANY *Many Solutions*

One Riverfront Plaza
401 West Main Street, Suite 500
Louisville, Kentucky 40202
PHONE (502)584-4118 FAX (502)589-3009

ANNEXATION OF

ORDINANCE NO. 87
SERIES 1982

DRAWING:

1

1