BASE2436HDR 3-16-07

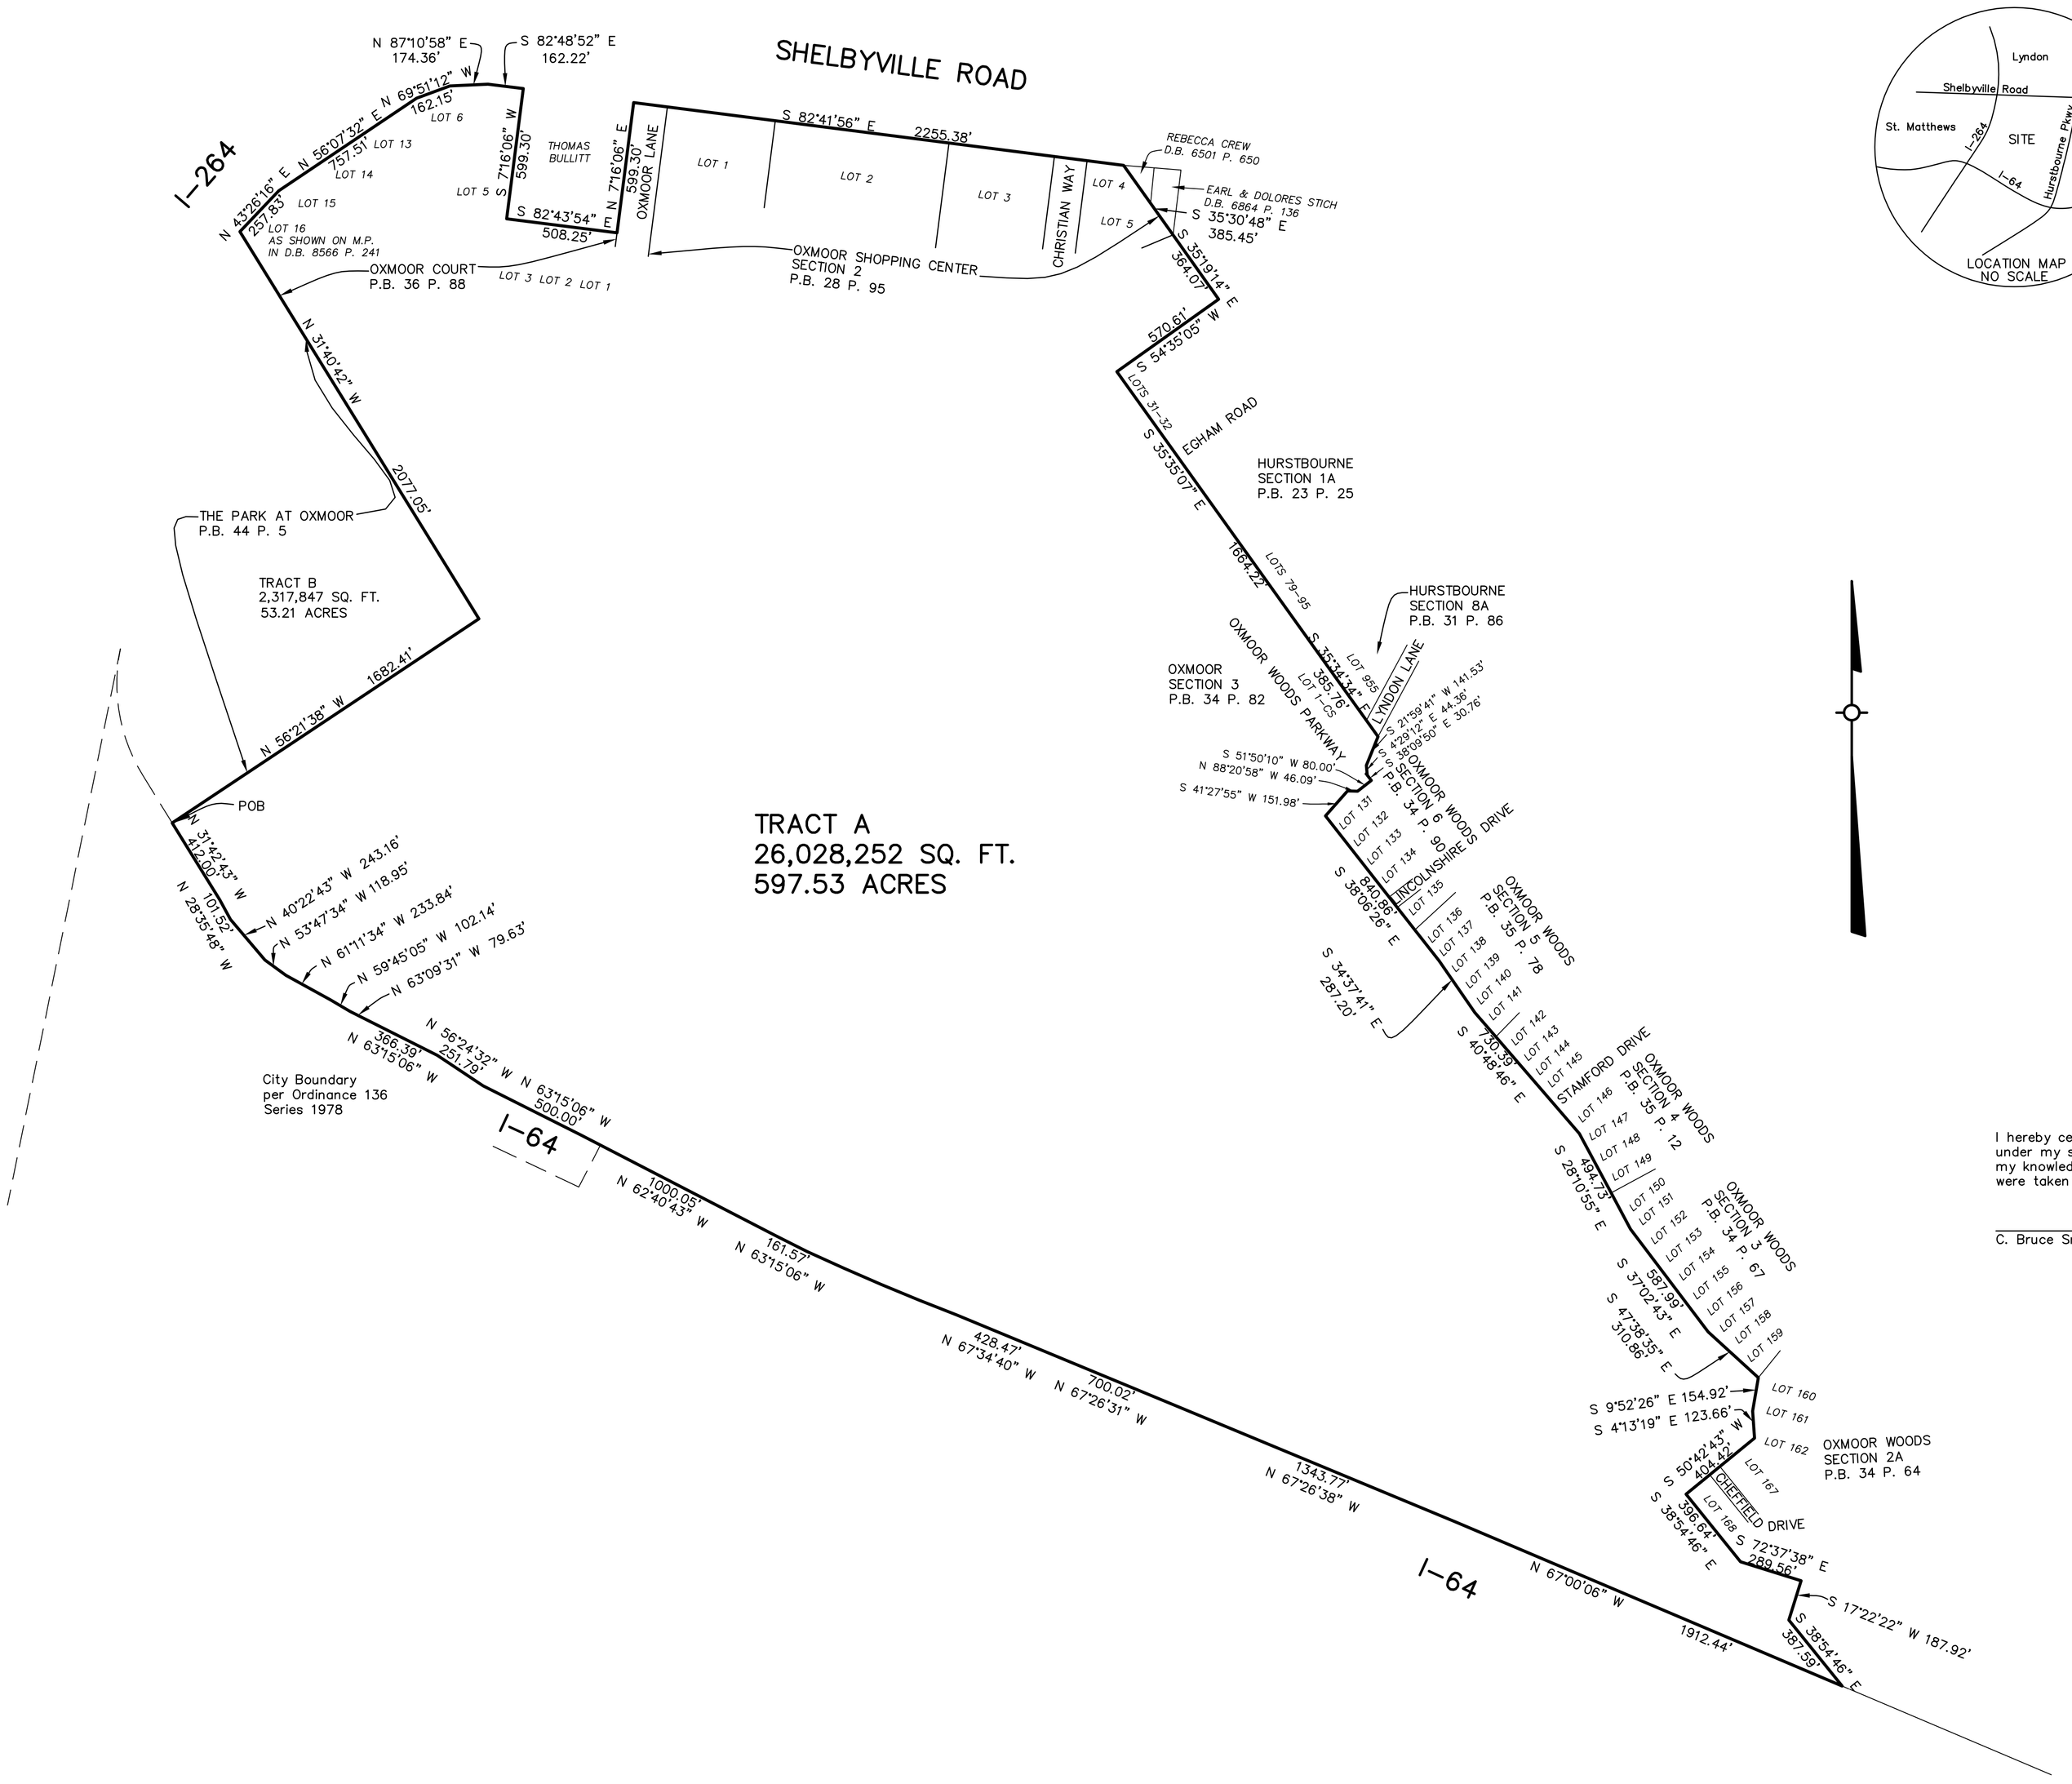


I hereby certify that this annexation plat was made under my supervision and is correct to the best of my knowledge and belief. Limits as shown hereon were taken from Deeds, Plats and Surveys.

C. Bruce Snook

REVISIONS:

| NO. | DATE | DESCRIPTION |
|---|---|---|
| | | |

| | |
|---|---|
| SCALE: | 1" = 400' |
| DATE: | 04-28-10 |
| CONTRACT NO.: | 53538 |
| PROJECT NO.: | 137015 |
| DESIGNED: | |
| DRAWN: | DMY |
| CHECKED: | CBS |
| Q/C: | |


HDR ONE COMPANY *Many Solutions*
One Riverfront Plaza
401 West Main Street, Suite 500
Louisville, Kentucky 40202
PHONE (502)584-4119 FAX (502)589-3009


*ANNEXATION OF*

ORDINANCE NO. 87
SERIES 1982

DRAWING:

1